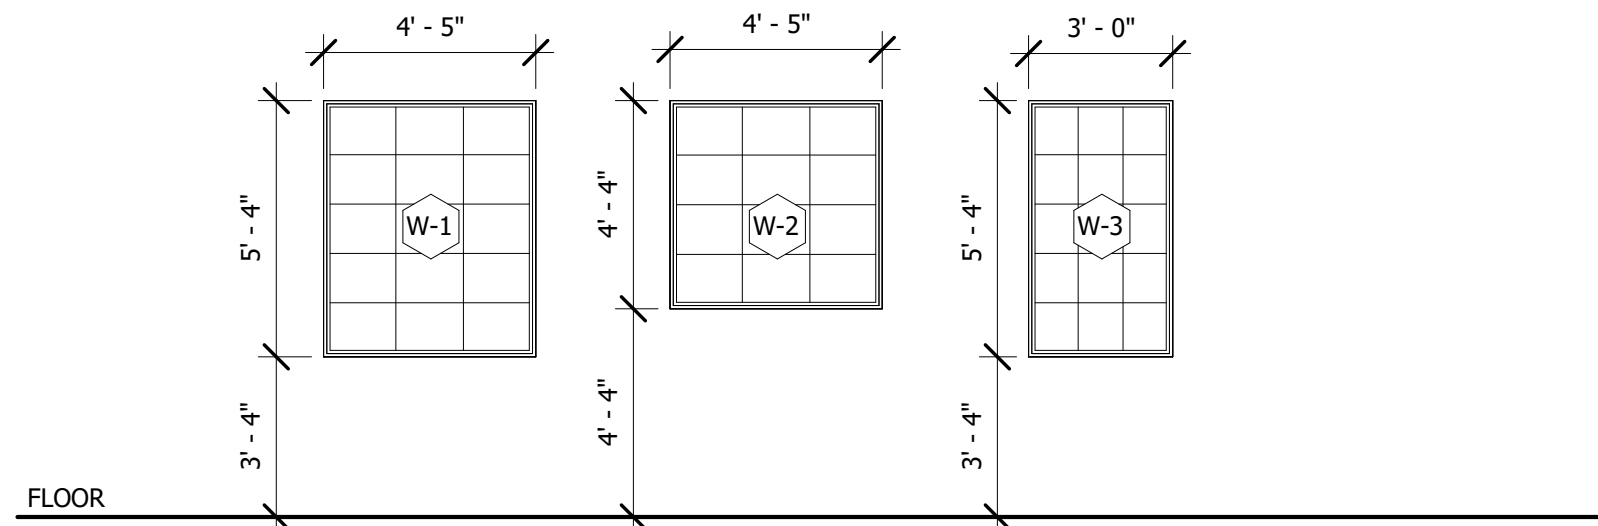
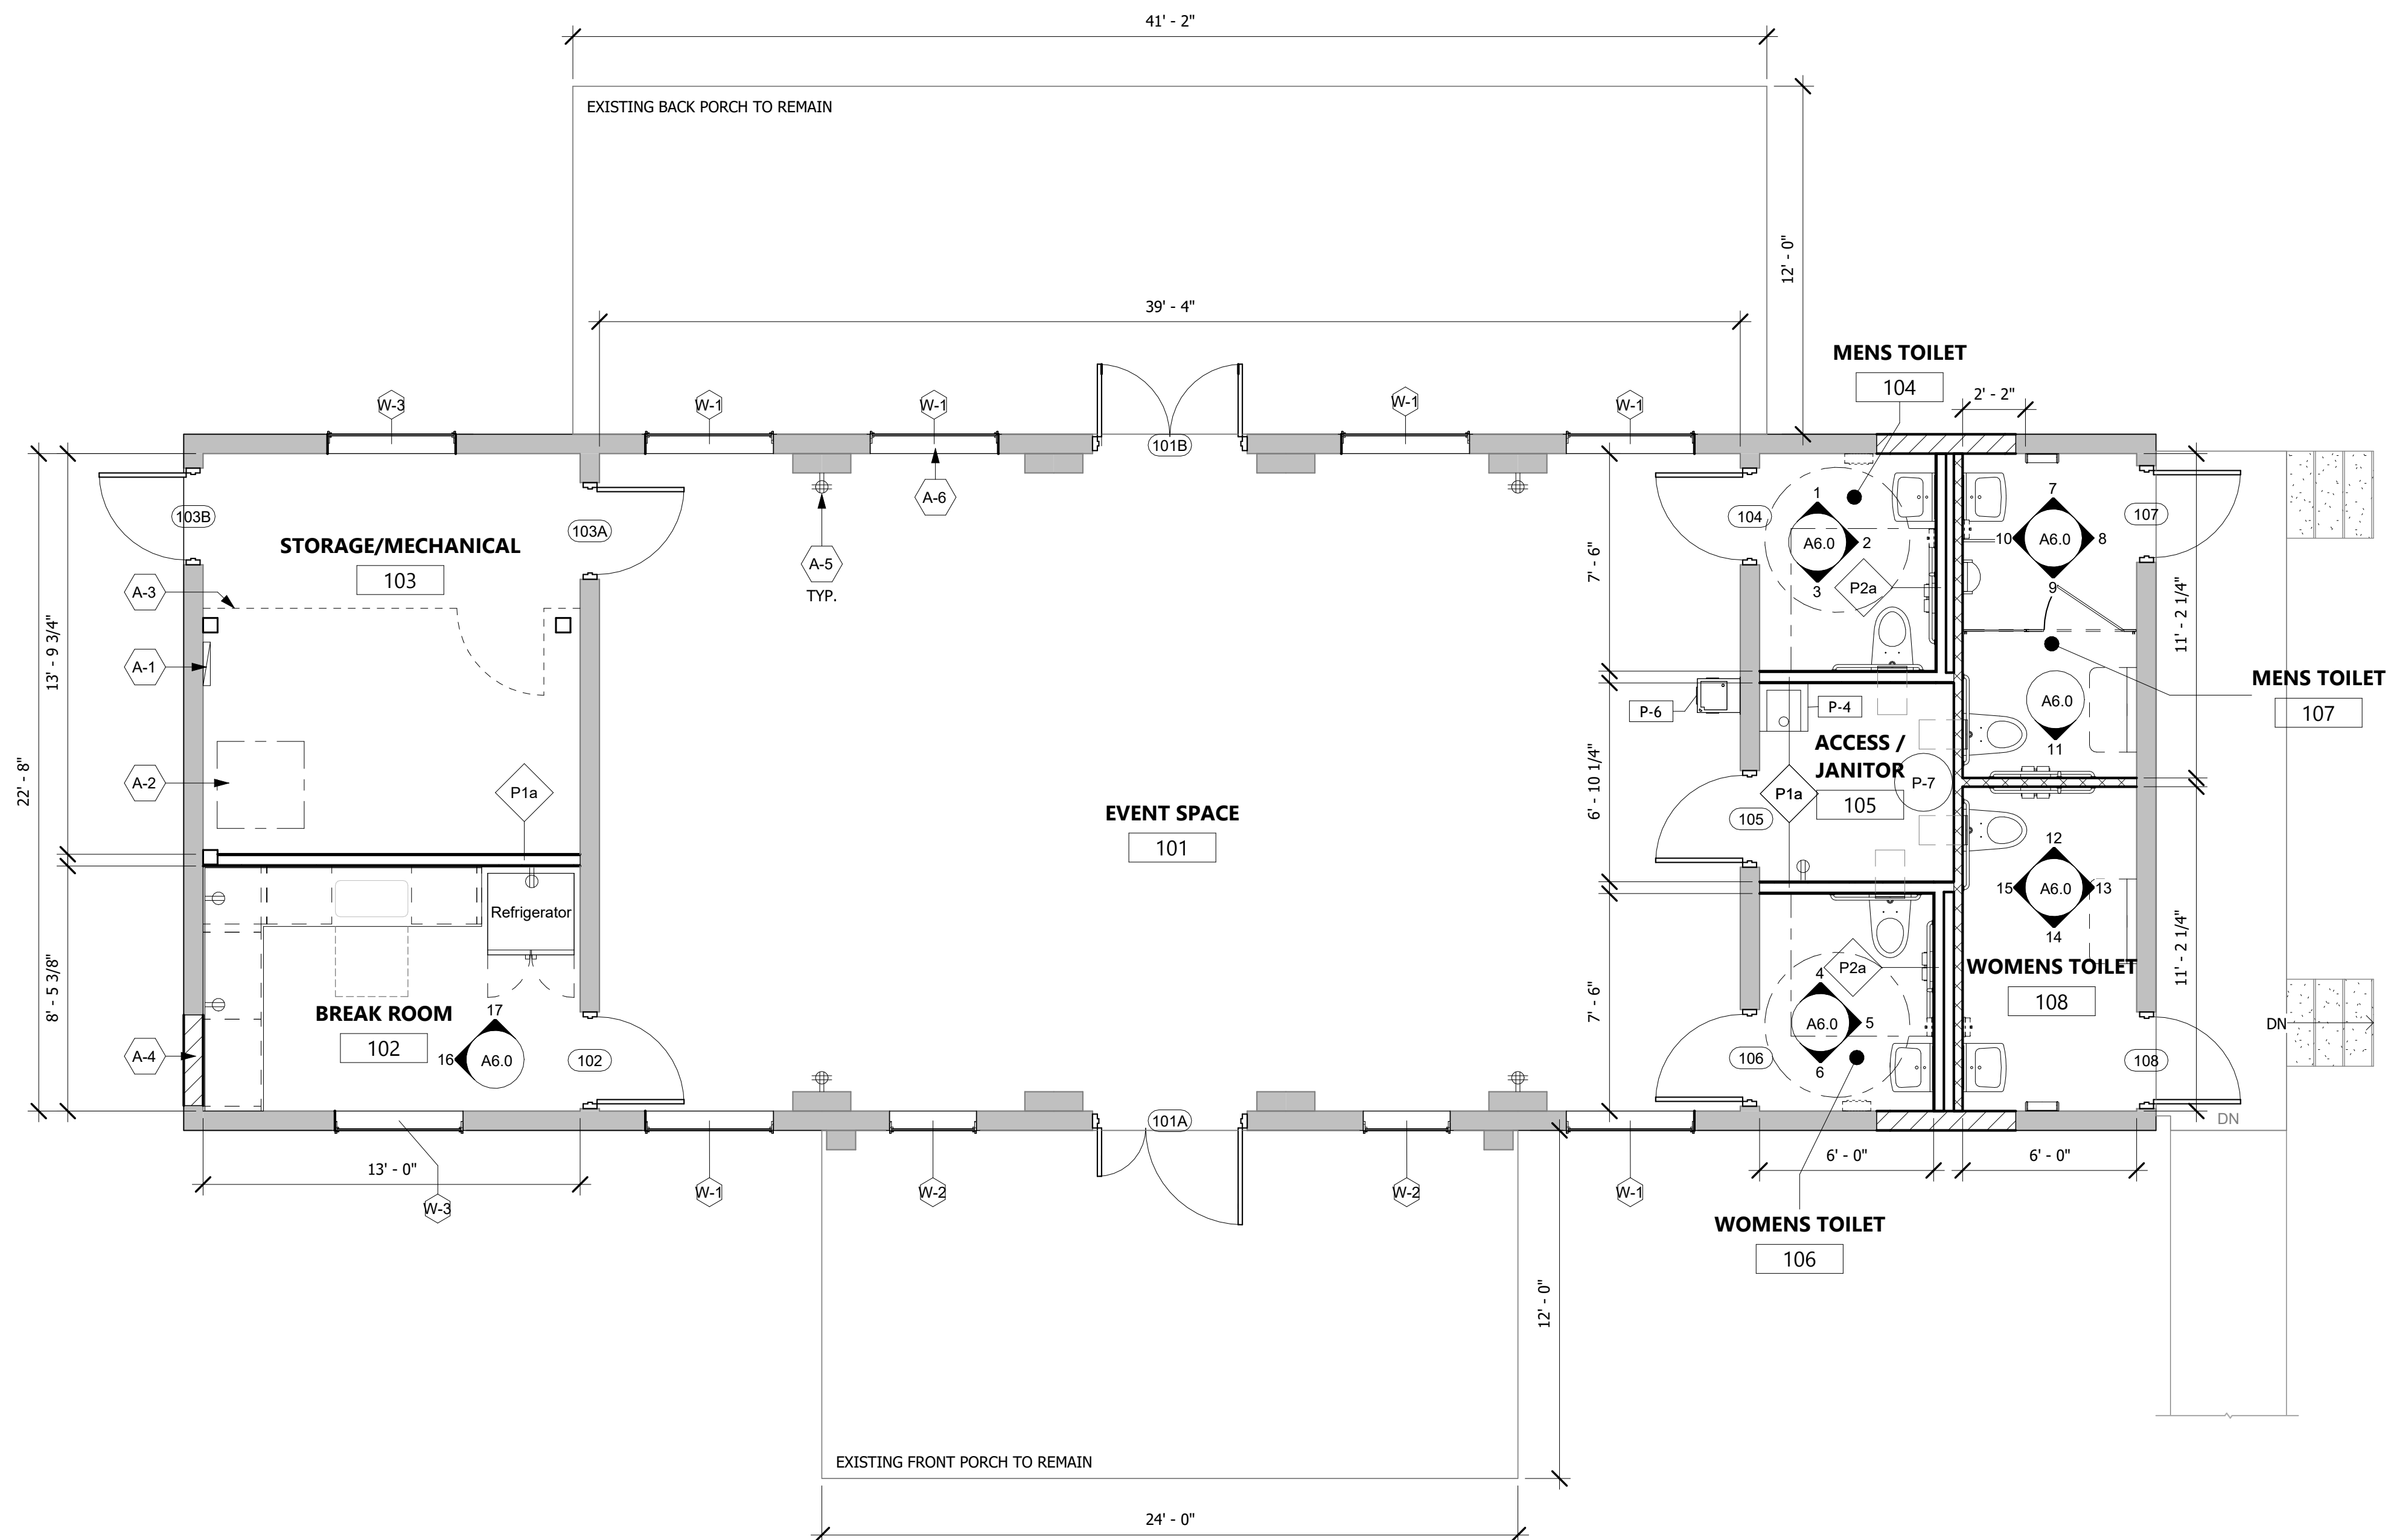


FINISH LEGEND				
FINISH TYPE	FINISH...	MANUFACTURER	COLOR/PATTERN	COMMENTS
Flooring				
Concrete	Conc		Existing polished/sealed concrete throughout	
Base				
Rubber Base	RB-1	Flexco	4" cove base (Black?)	
Walls				
Field Paint	PT-1	PPG	White	
Accent Paint	PT-2	PPG		
Trim Paint	PT-3	PPG		
Ceramic Tile	CT-1	Louisville Tile	4"x16" White, Pace, Matte Finish	
Ceiling				
Acoustic Ceiling System	ACT-1	Armstrong	24" x 24" Cirrus 584	
Painted Gypsum Board	PT-4	PPG	Ceiling White	
Casework Finishes				
Laminate Countertops		Formica/Wilsonart	Tumbleweed	
Cabinets		Kitchen Cabinet Distributors	Shaker Style, Brooklyn Pearl or Shaker White	
Door Finishes				

FINISH SCHEDULE								
ROOM NUMBER	ROOM NAME	FLOOR FINISH	BASE FINISH	WALL FINISH	CEILING FINISH	PERIMETER	AREA	COMMENTS
101	EVENT SPACE	CONC	RB-1	PT-1	GYP	134' - 8"	881 SF	
102	BREAK ROOM	CONC	RB-1	PT-1	GYP	42' - 10 3/4"	110 SF	
103	STORAGE/MECHANICAL	CONC	RB-1	PT-1	GYP	53' - 7 1/2"	180 SF	
104	MENS TOILET	CONC	RB-1	PT-1/CT-1	GYP	27' - 1 3/4"	46 SF	
105	ACCESS / JANITOR	CONC	RB-1	PT-1	ACT-1	27' - 1 1/4"	46 SF	
106	WOMENS TOILET	CONC	RB-1	PT-1/CT-1	GYP	27' - 0"	45 SF	
107	MENS TOILET	CONC	RB-1	PT-1	GYP	34' - 4 3/8"	67 SF	
108	WOMENS TOILET	CONC	RB-1	PT-1	GYP	34' - 4 3/8"	67 SF	



$$1/4'' = 1'-0''$$


- A. GENERAL CONTRACTOR TO VERIFY AND MATCH EXISTING PARTITION THICKNESS WHEN ALIGNING AND PATCHING EXISTING PARTITIONS.
- B. PATCH ALL EXISTING PARTITIONS AND WALLS TO REMAIN WHERE REQUIRED DUE TO THE DEMOLITION OF EXISTING PARTITION, FIXTURES, M.E.P. ITEMS, WALLCOVERING AND FINISHES, ETC. SAND SMOOTH TO ACCEPT NEW FINISH.
- C. GENERAL CONTRACTOR TO FIELD SURVEY EXISTING FIRE/SMOKE PARTITIONS TO REMAIN FOR COMPLIANCE AND INTEGRITY WITH REQUIRED RATINGS. PATCH AND REPAIR ALL VOIDS/OPENINGS IN THESE PARTITIONS TO COMPLY WITH THE REQUIRED RATINGS.
- D. PATCH ALL HOLES IN FLOOR SLAB, DUE TO DEMOLITION WITH NON-SHRINK GROUT.
- E. DIMENSIONS ARE FROM FACE OF FINISHED WALL TO FACE OF FINISHED WALL UNLESS NOTED OTHERWISE.
- F. PROVIDE FIRE-RETARDANT-TREATED WOOD BLOCKING AT ALL LOCATIONS OF PROVIDED EQUIPMENT (PROVIDED BY CONTRACTOR, OWNER, AND EQUIPMENT VENDOR). PROVIDE EXISTING GYP. BD. DEMOLITION AND PATCH-BACK TO PROVIDE A LEVEL 4 SURFACE FINISH FOLLOWING BLOCKING INSTALLATION.
- G. PROVIDE SEALANT SUITABLE FOR SPECIFIC USE INDICATED IN MANUFACTURER'S LITERATURE. SEAL AT THE FOLLOWING LOCATIONS UNLESS NOTED OTHERWISE: COUNTERTOP BACK SPLASHES TO ADJACENT SURFACES, CABINET AND WALL JOINTS, HOLLOW METAL AND ALUMINUM OPENING FRAME WALL JOINTS INCLUDING TERMINATION OF DOOR FRAME AT FINISH FLOOR, ALL FINISH CARPENTRY, AND PLUMBING FIXTURES.
- H. SEE CIVIL, STRUCTURAL, MECHANICAL, ELECTRICAL, AND PLUMBING PLANS FOR COORDINATION.

	EXISTING PARTITIONS TO REMAIN, PROTECT
	NEW PARTITIONS. SEE WALL TYPES
	EXISTING DOOR AND FRAME TO REMAIN AND PROTECT
	NEW DOOR AND FRAME, SEE DOOR SCHEDULE
	NEW CASEWORK. SEE INTERIOR ELEVATIONS
	AREA NOT IN CONTRACT

Note Block	
Mark	Keynote Text
A-1	200 AMP ELECTRICAL SERVICE, OUTLETS AND LIGHTS WIRED THROUGH ATTIC
A-2	NEW GE HVAC UNIT, NEW UNIT TO CONNECT TO EXISTING OVERHEAD DUCTWORK.
A-3	FENCE/WALL WITH 3'-0" CLEAR GATE FOR STORAGE.
A-4	INFILL EXISTING OPENING. MATCH CONSTRUCTION AND FINISH OF EXISTING ADJACENT WALL ASSEMBLY.
A-5	SURFACE MOUNTED ELECTRICAL OUTLETS WITH EXPOSED CONDUIT.
A-6	PELLA RESERVE - TRADITIONAL WINDOWS. SEE WINDOW ELEVATIONS FOR MORE INFO.

3
1200 SOUTHWESTERN
PARKWAY

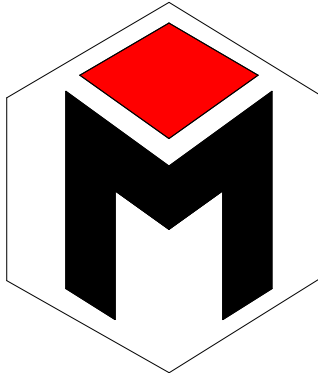

MIRANDA

CONSTRUCTION

ARCHITECT
MIRANDA CONSTRUCTION
322 EAST KENTUCKY ST.
LOUISVILLE, KY 40203

[illegible]

SCHEMATIC DESIGN

FLOOR PLAN

Project number	DES 26-083
Date	07/28/2010
Drawn by	TN

A1.0

C:\Users\Ted\Madden\AppData\Local\Autodesk\Revit\Autodesk\Revit\2025\CollaborationCache\9FH8EJSQQW\SHB8WG\cd278bd1-4ade-4891-bec5-d83d34873ece\bcac6a1f-2c79-4e71-a50c-c19d2105e42a.rvt

3
1200 SOUTHWESTERN
PARKWAY



ARCHITECT

- A. ALL EXISTING FINISHES DISTURBED BY THE WORK SHALL BE PATCHED, REPAIR OR REPLACE AS REQUIRED WITH MATERIALS AND CONSTRUCTION TYPE COMPATIBLE WITH EXISTING CONSTRUCTION.
- B. PROVIDE FIRE RETARDANT WOOD BLOCKING IN WALLS OF ALL WALL HUNG LOCATIONS.
- C. ALL CASEWORK ASSEMBLIES SHOWN TO BE SPACED FROM WALL ANY DISTANCE SHALL INCLUDE PLASTIC LAMINATE FILLER STRIPS SCRIBED TO WALL IN FIELD TO MATCH ADJACENT CABINET LAMINATES. FILLER PANELS ALSO SHALL BE INSTALLED AT INSIDE CORNER BASE AND WALL CABINET INSTALLATIONS. INCLUDE TOE-KICK OFFSET WHERE APPLICABLE.
- D. ALL LAMINATE COUNTERTOPS SHALL HAVE PVC EDGEBANDING.
- E. UNLESS NOTED OTHERWISE, ALL CABINETS TO BE LAMINATE CLAD, FRAMELESS, CONCEALED HINGES, BRUSHED CHROME WIRE PULLS, WHITE MELAMINE INTERIORS, WITH WHITE MELAMINE ADJUSTABLE SHELVES AND 2MM EDGING.
- F. ALL ADA ACCESSIBLE CABINET SINK BASES SHALL INCLUDE DRESS-SCREWS AND GROMMETS FOR REMOVAL OF FRONT PANEL TO SERVICE PLUMBING.
- G. ALL ADA ACCESSIBLE CABINET SINK BASES SHALL INCLUDE FINISHED-END DRESS-PANEL FULL DEPTH OF COUNTERTOP FROM COUNTERTOP-TO-FLOOR. WHEN ACCESSIBLE SINK IS LOCATED AT THE EXPOSED END OF A CABINET GROUPING.
- H. PLASTIC LAMINATE SOFFITS WHERE REQUIRED TO BE CONSTRUCTED FROM TOP OF WALL CABINET ASSEMBLY TO UNDERSIDE OF ACOUSTIC DROP CEILING SYSTEM OR GYP BD. CEILING AS APPLICABLE.
- I. COUNTERTOPS SHALL HAVE A MAX OF 4'-0" UNKNOTTED LENGTH BETWEEN CABINET CABINETS OR ADJACENT WALLS. INTALL KV 208 SERIES ULTIMATE L-BRACKET, FINISHED IN BLACK AS REQUIRED TO COMPLY WITH MAXIMUM SPAN. CENTER, SPACE EQUALLY, OR DIVIDE TO MAXIMIZE KNEE SPACE.
- J. PROVIDE ONE 2" PLASTIC-MOLDED GROMMET FOR EACH KNEE SPACE AND AT 4'-0" O.C. IN EXTENDED KNEE SPACES. GROMMETS SHOWN ON DRAWINGS ARE MINIMUM, REFLECTING REQUIRED GROMMET LOCATIONS.
- K. SCHEDULED BASE SHALL BE INSTALLED WITHIN CASEWORK TOE KICK AREA AND AT THE BASE OF FINISHED PANELS.
- L. CASEWORK SHOP DRAWINGS MUST BE REVIEWED AND APPROVED BY OWNER AND ARCHITECT PRIOR TO FABRICATION
- M. SEE STRUCTURAL, MECHANICAL, ELECTRICAL, AND PLUMBING PLANS FOR COORDINATION.
- N. SEE G3.0 ACCESSIBILITY INFORMATION FOR MOUNTING HEIGHTS OF TOILET ACCESSORIES AND EQUIPMENT

TOILET ACCESSORIES LEGEND			
NAME	ACCESSORY	DESCRIPTION	COMMENTS
TA-01	3 Piece Grab Bar Set	Bobrick B-6806x36, B6806x18, B6806x42	18",36",42"
TA-02	Mirror	Bobrick B-2908-1830	18"wx30"h
TA-03	Toilet Paper Dispenser	OFCI	
TA-04	Paper Towel Dispenser	OFCI	
TA-05	Soap Dispenser	OFCI	
TA-06	Changing Table		
TA-07	Electric Hand Dryer		
TA-08	Paper Towel Dispenser		

PLUMBING FIXTURE LEGEND		
Type Mark	Description	Comments
P-1	Wall Hung Lavatory, Enameled Cast Iron, 20in X 18 in	
P-2	Universal Closet Top Spud Vitreous China Elongated Water Closet.	
P-4	Mop Sink	
P-5	Urinal	
P-6	ADA Compliant Drinking Fountain	
P-7	Water Heater	

Note Block	
Mark	Keynote Text
E-1	REFRIGERATOR. OFOI.
E-2	TOILET PARTITION WALL WITH 3'-0" CLEAR DOOR
E-3	WALL MOUNTED URINAL DIVIDER




[illegible]

SCHEMATIC DESIGN

INTERIOR ELEVATIONS

Project number	DES 26-081
Date	07/28/26
Drawn by	Author











A6.0

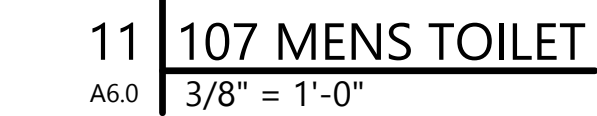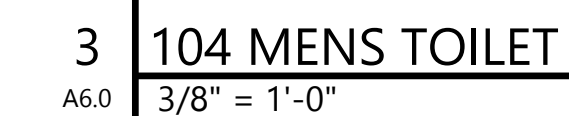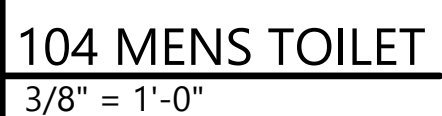

3
1200 SOUTHWESTERN
PARKWAY



HIRANDA CONSTRUCTION
322 EAST KENTUCKY ST.
LOUISVILLE, KY 40203

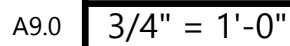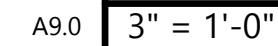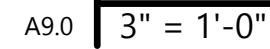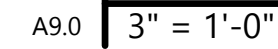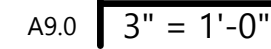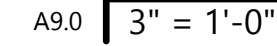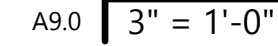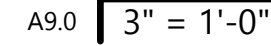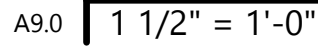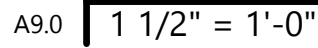

A9.0

C:\Users\TedMadden\AppData\Local\Autodesk Revit 2026\CollaborationCache\9FH8EJSQQW\B8WG\c0278bd1-4ade-4891bec5-d63d4873ece\bcac8a1f-2c79-4e71-a5cc-c19d2105e42a.rvt

CHICKASAW PARK PHASE 3

Owner
1200 SOUTHWESTERN PARKWAY

SHEET INDEX

SHEET NUMBER	SHEET NAME
GENERAL	
G0.0	COVER SHEET
G1.0	CODE INFO AND LIFE SAFETY
G2.0	TYPES AND SCHEDULES
G3.0	ACCESSIBILITY INFORMATION
ARCHITECTURAL	
D1.0	DEMOLITION PLAN
A1.0	FLOOR PLAN
A2.0	CEILING PLAN
A4.0	EXTERIOR ELEVATIONS
A6.0	INTERIOR ELEVATIONS
A7.0	INTERIOR SECTIONS AND DETAILS
A9.0	DETAILS
TOTAL SHEETS: 11	

PROJECT TEAM:

OWNER/CLIENT	LOUISVILLE METRO 611 W Jefferson St LOUISVILLE, KY 40202 wilson.ethington@louisvilleky.gov (502-341-0329)
ARCHITECT	MIRANDA CONSTRUCTION, LLC 322 EAST KENTUCKY STREET LOUISVILLE, KY 40202 bkoetter@mirandaconstruction.com (502-804-6083)



SYMBOLS

COLUMN GRID BUBBLE	----	0	
WALL TYPE	----	P1a	
DOOR NUMBER	----	101	
ROOM TAG	----	101	ROOM NAME
WINDOW TYPE	----	1t	
FIXTURE/ACCESSORIES TAG	----	1i	
FLOOR ELEVATION	----	FIRST FLOOR 100' - 0"	
SECTION	----	1 A101	NUMBER OF DETAIL SHEET WHERE DETAIL IS LOCATED
ELEVATION	----	1 A101 1	NUMBER OF DETAIL SHEET WHERE DETAIL IS LOCATED
DETAIL CALLOUT	----	1 A101 Ref	NUMBER OF DETAIL SHEET WHERE DETAIL IS LOCATED

PROJECT GENERAL NOTES

- A. CONTRACTOR SHALL VERIFY EXISTING SITE CONDITIONS AND SHALL NOTIFY ARCHITECT IMMEDIATELY OF ANY DISCREPANCIES BETWEEN EXISTING CONDITIONS AND CONFIGURATION SHOWN IN THE CONSTRUCTION DRAWINGS.
- B. NOTIFY ARCHITECT AND OWNER IN CASE OF CONFLICT BETWEEN ARCHITECTURAL DRAWINGS AND OTHER DISCIPLINES. ARCHITECTURAL DRAWINGS WILL CONTROL IN CASES OF LOCATION CONFLICT, OTHER DISCIPLINES CONTROL IN CASES OF COUNT AND SPECIFICATION.
- C. KEYNOTES ARE INTENDED TO BE 'TYPICAL' - ALL GRAPHIC INSTANCES OF THAT ELEMENT ARE ASSUMED TO BE INCLUDED IN KEYNOTE IDENTIFICATION.
- D. COORDINATE ALL TRADES AND SCOPES OF WORK INCLUDING CIVIL, ARCHITECTURAL, MECHANICAL, ELECTRICAL, PLUMBING, AND STRUCTURAL

SCHEMATIC DESIGN APPROVAL:

THIS SCHEMATIC DESIGN MEETS THE PRINCIPAL REQUIREMENTS OF _____ FOR THE _____ PROJECT IN ACCORDANCE WITH THE STANDARD-OF-CARE FOR A TYPICAL PROJECT OF THIS SIZE AND SCOPE.

SIGNED

DATED

APPLICABLE CODES


GOVERNING REGULATIONS: THIS PROJECT SHALL COMPLY WITH ALL REQUIREMENTS OF THE FOLLOWING:

2018 KENTUCKY BUILDING CODE (THIRD EDITION - AUGUST 2022)
2015 INTERNATIONAL MECHANICAL CODE
2015 INTERNATIONAL FIRE CODE
2012 INTERNATIONAL ENERGY CONSERVATION CODE
2009 ICC / ANSI ACCESSIBLE AND USABLE BUILDINGS
2013 NFPA 1 FIRE PROTECTION CODE
2013 NFPA 13 INSTALLATION OF SPRINKLER SYSTEMS
2012 NFPA NATIONAL FUEL GAS CODE
2017 NFPA 70 NATIONAL ELECTRICAL CODE
2013 NFPA 72 NATIONAL FIRE ALARM AND SIGNALING CODE
2012 NFPA 101 LIFE SAFETY CODE

PROJECT DESCRIPTION

INTERIOR RENOVATION OF AN EXISTING SINGLE STORY MASONRY LODGE BUILDING. SCOPE INCLUDES RESTROOM REDESIGN AND FINISH UPDATING, UPDATING MEP SERVICES PER REVISED FLOOR PLAN. EXTERIOR WORK LIMITED TO REPLACEMENT OF LIGHT FIXTURES AND EXISTING WINDOWS.

VICINITY MAP

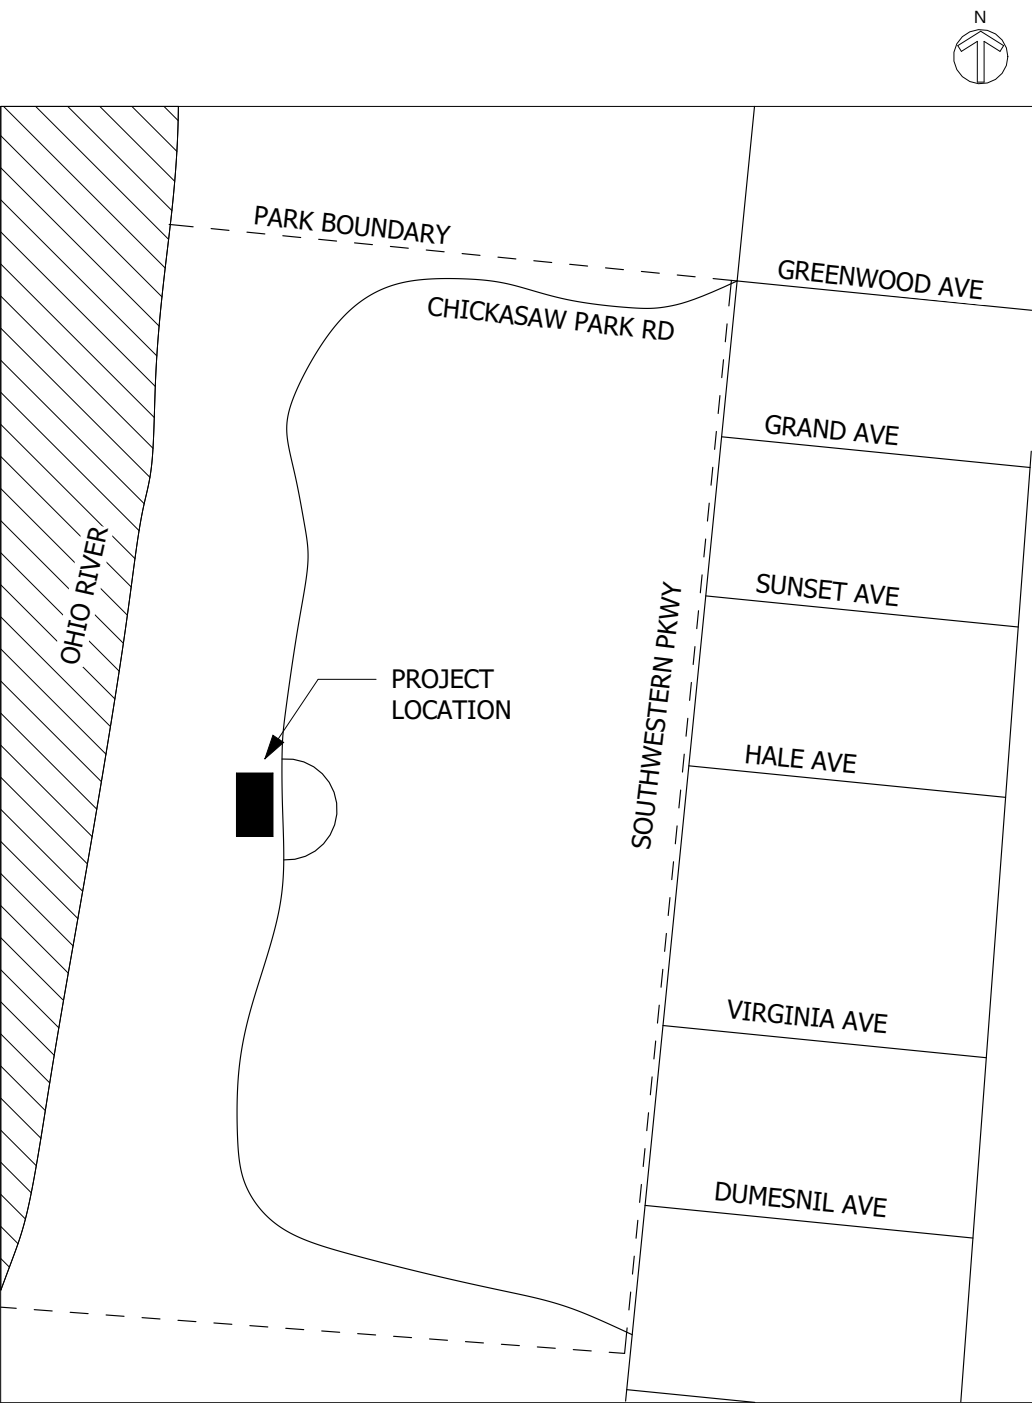

CHICKASAW PARK PHASE 3

Owner
1200 SOUTHWESTERN PARKWAY

TOILET ACCESSORIES LEGEND			
NAME	ACCESSORY	DESCRIPTION	COMMENTS
TA-01	3 Piece Grab Bar Set	Bobrick B-6806x36, B6806x18, B6806x42	18",36",42"
TA-02	Mirror	Bobrick B-2908-1830	18"wx30"h
TA-03	Toilet Paper Dispenser	OFCI	
TA-04	Paper Towel Dispenser	OFCI	
TA-05	Soap Dispenser	OFCI	
TA-06	Changing Table		
TA-07	Electric Hand Dryer		
TA-08	Paper Towel Dispenser		

TOILET ACCESSORIES SCHEDULE	
ROOM	ACCESSORIES REQUIRED
104	TA-01, TA-02, TA-03
106	TA-01, TA-02, TA-03
107	TA-01, TA-02, TA-03, TA-06
108	TA-01, TA-02, TA-03, TA-06

DOOR SCHEDULE								
NUMBER	WIDTH	HEIGHT	DOOR/FRAME TYPE	DOOR MATL.	FRAME MATL.	HARDWARE SET	FIRE RATING	COMMENTS
101A	5' - 0"	8' - 5"	HM / HG	HM	HM			HALF GLASS LITE IN BOTH LEAFS
101B	5' - 0"	8' - 5"	HM / HG	HM	HM			HALF GLASS LITE IN BOTH LEAFS
102	3' - 0"	7' - 0"	HM	HM	HM			
103A	3' - 0"	7' - 0"	HM	HM	HM			
103B	3' - 0"	7' - 0"	HM	HM	HM			
104	3' - 0"	7' - 0"	HM	HM	HM			
105	3' - 0"	7' - 0"	HM	HM	HM			
106	3' - 0"	7' - 0"	HM	HM	HM			
107	3' - 0"	7' - 0"	HM	HM	HM			
108	3' - 0"	7' - 0"	HM	HM	HM			
109	5' - 0"	7' - 0"						
110	5' - 0"	7' - 0"						

- A.** ALL DOOR HARDWARE IS TO BE MOUNTED 30" TO 44" ABOVE THE FLOOR AND BE OPERABLE WITH A MAX EFFORT OF 5LBS FOR EXTERIOR DOORS AND 5 LBS FOR INTERIOR DOOR.
- B.** ALL EXIT DOORS MUST BE OPERABLE FROM INSIDE WITHOUT THE USE OF A KEY, THUMB TURN OR SPECIAL KNOWLEDGE OR EFFORT.
- C.** ALL HM DOORS AND FRAMES TO BE PAINTED.
- D.** ALL FINISHES SHALL BE 626
- E.** LEVERS AND LOCKSETS SHALL BE GRADE 1
- F.** LOCKSETS TO HAVE INTERCHANGEABLE CORES AND KEYS COMPATIBLE WITH FACILITY MASTER SYSTEM
- G.** HINGES SHALL BE PLATED BRASS OR BRONZE AND BE BALL-BEARING
- H.** EXTERIOR HOLLOW METAL DOORS AND FRAMES SHALL BE GALVANIZED G90. PAINT.
- I.** PROVIDE MENS AND WOMENS SIGNS FOR RESTROOM DOORS

SET 1:

- (3) HINGES
- PUSH-PULL
- DEADBOLT - KEYED BOTH SIDES
- CLOSER
- WALL BUMPER
- KICK PLATE
- WEATHERSTRIP

SET 2:

- (3) HINGES
- RIM EXIT DEVICE
- FLOOR STOP (EXTERIOR USE) MOUNTED ON SIDEWALK AGAINST BUILDING WALL
- THRESHOLD
- WEATHERSTRIP

- A. ALL METAL STUDS SHALL BE CUT 1/2" SHORT OF TOP TRACK TO ALLOW FOR MOVEMENT.
- B. WHERE PARTITION TYPES ARE SHOWN AT NEW TOILET ROOMS, SUBSTITUTE WATER RESISTANT GYPSUM BOARD. (AT SAME THICKNESS AND FIRE RATING FOR GYPSUM BOARD INDICATED) FOR THE INTERIOR (WET) SIDE OF WALL.
- C. PROVIDE CONCEALED NON-COMBUSTIBLE WOOD BLOCKING OF ADEQUATE SIZE FOR THE SUPPORT OF ALL WALL MOUNTED FIXTURES, ACCESSORIES, OR EQUIPMENT SHOWN OR REFERENCED BY ARCHITECTURAL, MECHANICAL AND ELECTRICAL PLANS.
- D. FIRESTOP ALL PENETRATIONS THROUGH FIRE-RATED PARTITIONS.
- E. PROVIDE DIAGONAL METAL BRACING TO STRUCTURE AT 4'-0" O.C. MINIMUM FOR UNSUPPORTED WALL RUNS LONGER THAN 10'-0".

- A. SEE MECHANICAL AND ELECTRICAL PLANS FOR COORDINATION.
- B. PROVIDE FIRE RETARDANT WOOD BLOCKING FOR ALL WALL HUNG VENDOR EQUIPMENT
- C. ALL FURNITURE SHALL BE FURNISHED AND INSTALLED BY THE OWNER.
- D. RESPONSIBILITIES:
 - a. OFOT: OWNER FURNISHED, OWNER INSTALLED
 - b. OFCI: OWNER FURNISHED, CONTRACTOR INSTALLED
 - c. CFCI: CONTRACTOR FURNISHED, CONTRACTOR INSTALLED
 - d. COFI: CONTRACTOR FURNISHED, OWNER INSTALLED
- E. EQUIPMENT SHOWN FOR REFERENCE ONLY - REFER TO EQUIPMENT DRAWINGS, DATA SHEETS, EQUIPMENT SUPPLIER, EQUIPMENT REPRESENTATIVE, AND MEP DRAWINGS FOR ALL EQUIPMENT INFORMATION

Diagram of a rectangular structure with dimensions and offsets:

- Overall width: 6' - 0"
- Overall height: 7' - 2"
- Left offset: 0' - 2"
- Right offset: 0' - 2"
- Top offset: 0' - 2"
- Bottom offset: 0' - 2"
- Inner width: 4' - 0"
- Inner height: 2' - 10"

TYPE A

TYPE A

TYPE B

The diagram illustrates four types of door frames with their respective dimensions and scheduling notes:

- TYPE 1: Single Door Hollow Metal Frame**
 - Height: 0'-2"
 - Width: 0'-2"
 - Note: As Scheduled
- TYPE 2: Lead Lined Hollow Metal Frame**
 - Height: 0'-2"
 - Width: 0'-2"
 - Note: As Scheduled
- TYPE 3: Double Door Hollow Metal Frame**
 - Height: 0'-2"
 - Width: 0'-2"
 - Note: View schedule for equal or unequal door leaves
 - Note: As Scheduled
- TYPE 4: Lead Lined Hollow Metal Frame**
 - Height: 0'-2"
 - Width: 0'-2"
 - Note: View schedule for equal or unequal door leaves
 - Note: As Scheduled

Diagram illustrating the construction of a single layer gypsum board deck. The assembly consists of the following layers and components:

- 20 GAUGE CONT. METAL SLIP TRACK**: A continuous metal track at the top.
- SCHEDULED CEILING**: The ceiling structure below the track.
- 20 GAUGE, 3 5/8" METAL STUDS @ 16" O.C.**: Vertical metal studs supporting the ceiling.
- BRIDGING**: Horizontal members connecting the metal studs.
- 5/8" GYP. BD. ON BOTH SIDES**: Gypsum board applied to both sides of the studs.
- 3 1/2" MINERAL WOOL SOUND ATTENUATION BATT**: Sound insulation batts placed between the studs.
- SCHEDULED BASE**: The base structure for the floor.
- FINISH FLOOR**: The final floor surface.

Pl1a ONE LAYER GYP. BD. BOTH SIDES TO DECK ABOVE

Pl1b SAME AS Pl1a ABOVE, BUT USE 6" STUDS

Diagram illustrating a wall assembly with the following components (from top to bottom):

- BOTTOM OF STRUCTURE/DECK
- 20 GAUGE CONT. METAL SLIP TRACK
- EXISTING WALL OR VOID AS APPLICABLE
- SCHEDULED CEILING
- 20 GAUGE, 3 5/8" METAL STUDS @ 16" O.C.
- BRIDGING
- 5/8" GYP. BD. ON ONE SIDE
- 3 1/2" MINERAL WOOL SOUND ATTENUATION BATT
- SCHEDULED BASE
- FINISH FLOOR

Legend:

- P2a ONE LAYER GYP. BD. ONE SIDE
- P2b SAME AS P2a ABOVE BUT USE 2 1/2" STUDS

Diagram illustrating the construction details of a wall assembly, showing the following components and dimensions:

- BOTTOM OF STRUCTURE/DECK
- BRACING @ 4'-0" O.C.
- SCHEDULED CEILING
- 20 GAUGE, 3 5/8" METAL STUDS @ 16" O.C.
- BRIDGING
- 5/8" GYP. BD. ON BOTH SIDES
- 3 1/2" MINERAL WOOL SOUND ATTENUATION BATT
- SCHEDULED BASE
- FINISH FLOOR

P3a ONE LAYER GYP. BD. BOTH SIDES TO 6" ABOVE FINISHED CEILING

P3b SAME AS P3A ABOVE, BUT USE 6" STUDS

The diagram illustrates a cross-section of a wall assembly. At the top, a horizontal line represents the 'BOTTOM OF STRUCTURE/DECK'. Below this, a vertical line indicates 'BRACING @ 4'-0" O.C.'. The main wall section consists of several layers: an 'EXISTING WALL OR VOID AS APPLICABLE' on the left, followed by 'SCHEDULED CEILING' (indicated by a horizontal line with a downward arrow), then '20 GAUGE, 3 5/8" METAL STUDS @ 16" O.C.' (represented by a vertical line with cross-hatching), a 'BRIDGING' layer (indicated by a horizontal line with an upward arrow), a '5/8" GYP. BD. ON ONE SIDE' (represented by a solid vertical line), a '3 1/2" MINERAL WOOL SOUND ATTENUATION BATT' (represented by a vertical line with a wavy pattern), a 'SCHEDULED BASE' (indicated by a horizontal line with an upward arrow), and a 'FINISH FLOOR' at the bottom. The wall is shown extending from a 'SCHEDULED CEILING' to a 'SCHEDULED BASE'.

Diagram illustrating a wall construction detail with the following components and specifications:

- BOTTOM OF STRUCTURE/DECK
- BRACING @ 4'-0" O.C.
- EXISTING WALL OR VOID AS APPLICABLE
- SCHEDULED CEILING
- 20 GAUGE, 3 5/8" METAL STUDS @ 16" O.C.
- BRIDGING
- 5/8" GYP. BD. ON ONE SIDE
- 3 1/2" MINERAL WOOL SOUND ATTENUATION BATT
- SCHEDULED BASE
- FINISH FLOOR

Legend:

- P4a ONE LAYER GYP. ONE SIDE TO 6" ABOVE SCHEDULED CEILING
- P4b SAME AS P4A ABOVE, BUT USE 6" STUDS
- P4c SAME AS P4A ABOVE, BUT USE 2 1/2" STUDS
- P4d SAME AS P4A ABOVE, BUT USE 7/8" HAT CHANNEL AS FURRING AND OMIT SOUND BATT

The diagram illustrates a cross-section of a suspended ceiling system. Key components labeled include:

- BOTTOM OF STRUCTURE/DECK
- BRACING @ 4'-0" O.C.
- EXISTING WALL OR VOID AS APPLICABLE
- SCHEDULED CEILING
- 20 GAUGE, 3 5/8" METAL STUDS @ 16" O.C.
- BRIDGING
- 5/8" GYP. BD. ON ONE SIDE
- 3 1/2" MINERAL WOOL SOUND ATTENUATION BATT
- SCHEDULED BASE
- FINISH FLOOR

Four construction options are detailed in a table below the diagram:

P4a	ONE LAYER GYP. ONE SIDE TO 6" ABOVE FINISHED CEILING
P4b	SAME AS P4a ABOVE, BUT USE 6" STUDS
P4c	SAME AS P4a ABOVE, BUT USE 2 1/2" STUDS
P4d	SAME AS P4a ABOVE, BUT USE 7/8" HAT CHANNEL AS FURRING AND OMIT SOUND BATT

3
1200 SOUTHWESTERN
PARKWAY



MIRANDA
CONSTRUCTION

ARCHITECT
MIRANDA CONSTRUCTION
322 EAST KENTUCKY ST.
LOUISVILLE, KY 40203

REVISIONS

[illegible]

SCHEMATIC DESIGN

TYPES AND SCHEDULES

Project number	DES 26-081
Date	07/28/26
Drawn by	Author

2	OPENING TYPES
G2.0	1/4" = 1'-0"

1	PARTITION TYPES
G2.0	1/2" = 1'-0"

G2.0

C:\Users\Tedit\Adden\AppData\Local\Autodesk\Revit\2026\CollaborationCache\9FH8EJSQQN\SHB8WVG\c0278bdf14ade4691bec5de83d4873ece\bcac8a1f-2c79-4e71-a5cc-c19d2105e42a.rvt

